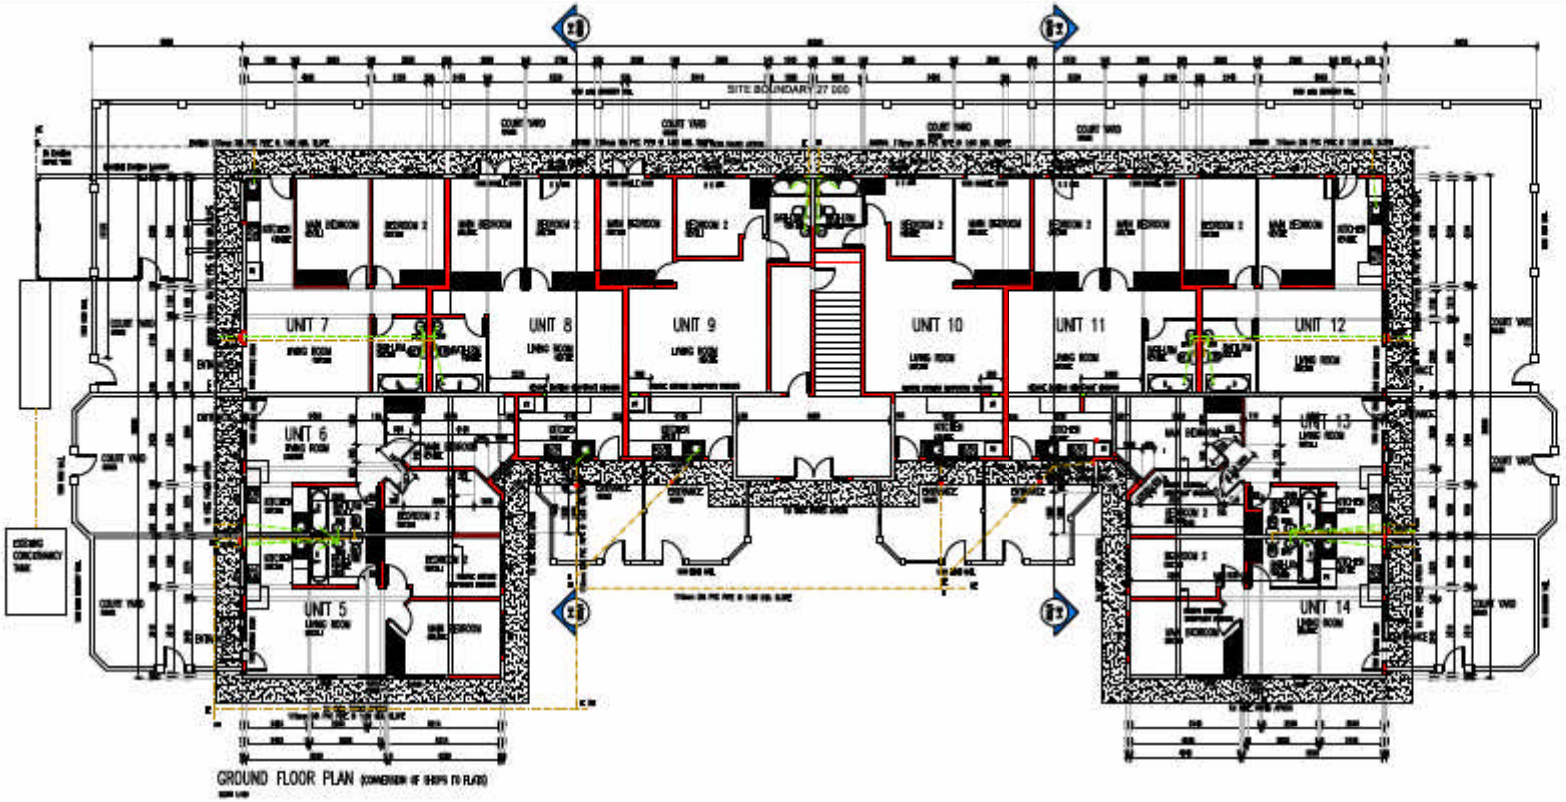

GROUND FLOOR PLAN (CONVERSION OF SHOPS TO FLATS)

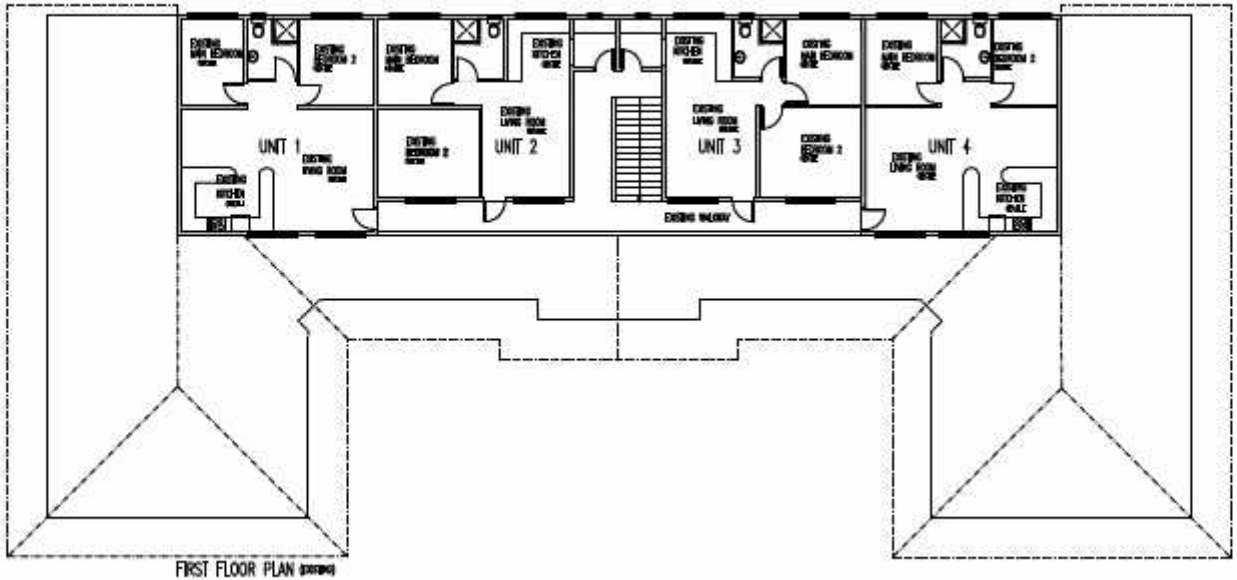

FIRST FLOOR PLAN (EXISTING)

UNIT AREAS

UNIT 1 - [illegible]
UNIT 2 - [illegible]
UNIT 3 - [illegible]
UNIT 4 - [illegible]
UNIT 5 - [illegible]
UNIT 6 - [illegible]
UNIT 7 - [illegible]
UNIT 8 - [illegible]
UNIT 9 - [illegible]
UNIT 10 - [illegible]
UNIT 11 - [illegible]
UNIT 12 - [illegible]
UNIT 13 - [illegible]
UNIT 14 - [illegible]

AREA

GROUND FLOOR - [illegible]
FIRST FLOOR - [illegible]
TOTAL - [illegible]

COVERAGE - [illegible]
DAR - [illegible]
STAND - [illegible]

Parking

1 UNDER COVER PARKING PER UNIT = 14
1 OPEN PARKING PER ENTRY 2 UNITS = 7
UNDER COVER PARKING = 14
OPEN PARKING = 10
TOTAL = 24

NOTES:

[illegible]

TYPICAL GULLY DETAIL

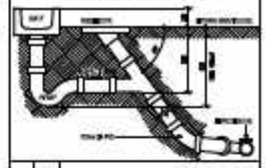

Date	Rev.	Description

Area Schedule

RONEL STRYDOM

ARCHITECTURAL DESIGN AND DEVELOPMENT
REG NO. 1990

[illegible]

Structural Engineer	Electrical Engineer
-	-
Contractor	Mechanical Engineer
-	-

Client
-

Project
CONVERSION OF EXISTING SHOPS ON GROUND FLOOR TO FLATS ON ERF 778 MUNSTER

Drawing Title
CONSTRUCTION DRAWINGS
FLOORPLANS, SITE PLAN

Copyright	Scale
RONEL STRYDOM	AS SHOWN
Drawn	Drawing Number
	0820-01 0
First Issue Date NOV 2008	

Protected by the Copyright Act No. 98 of 1978